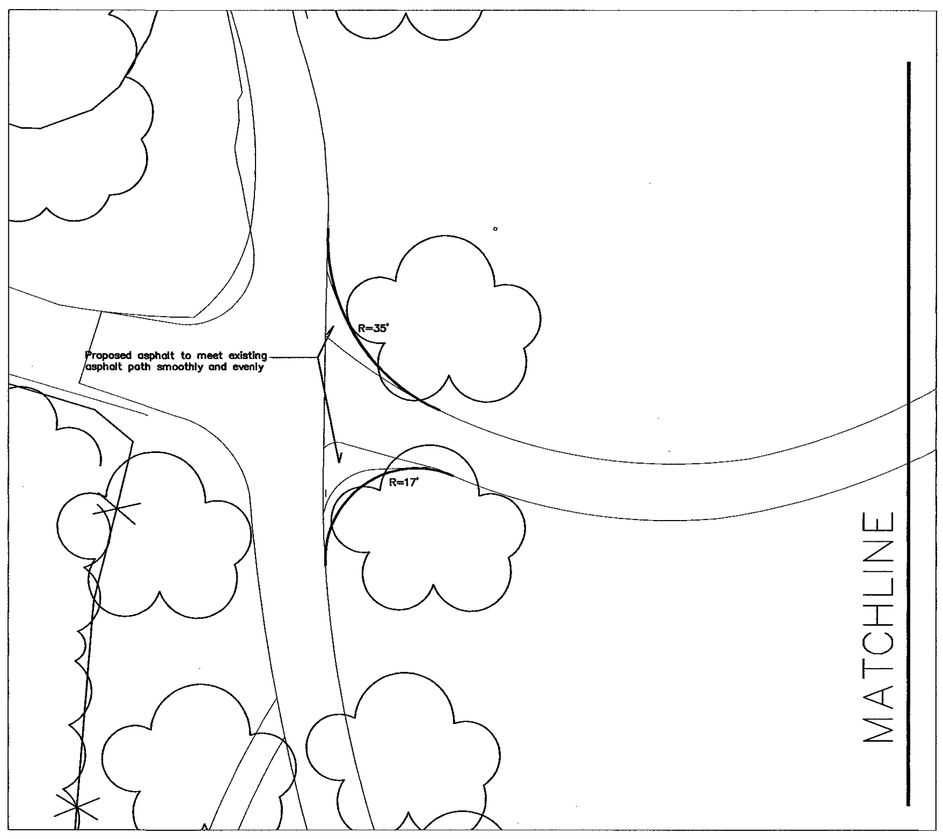

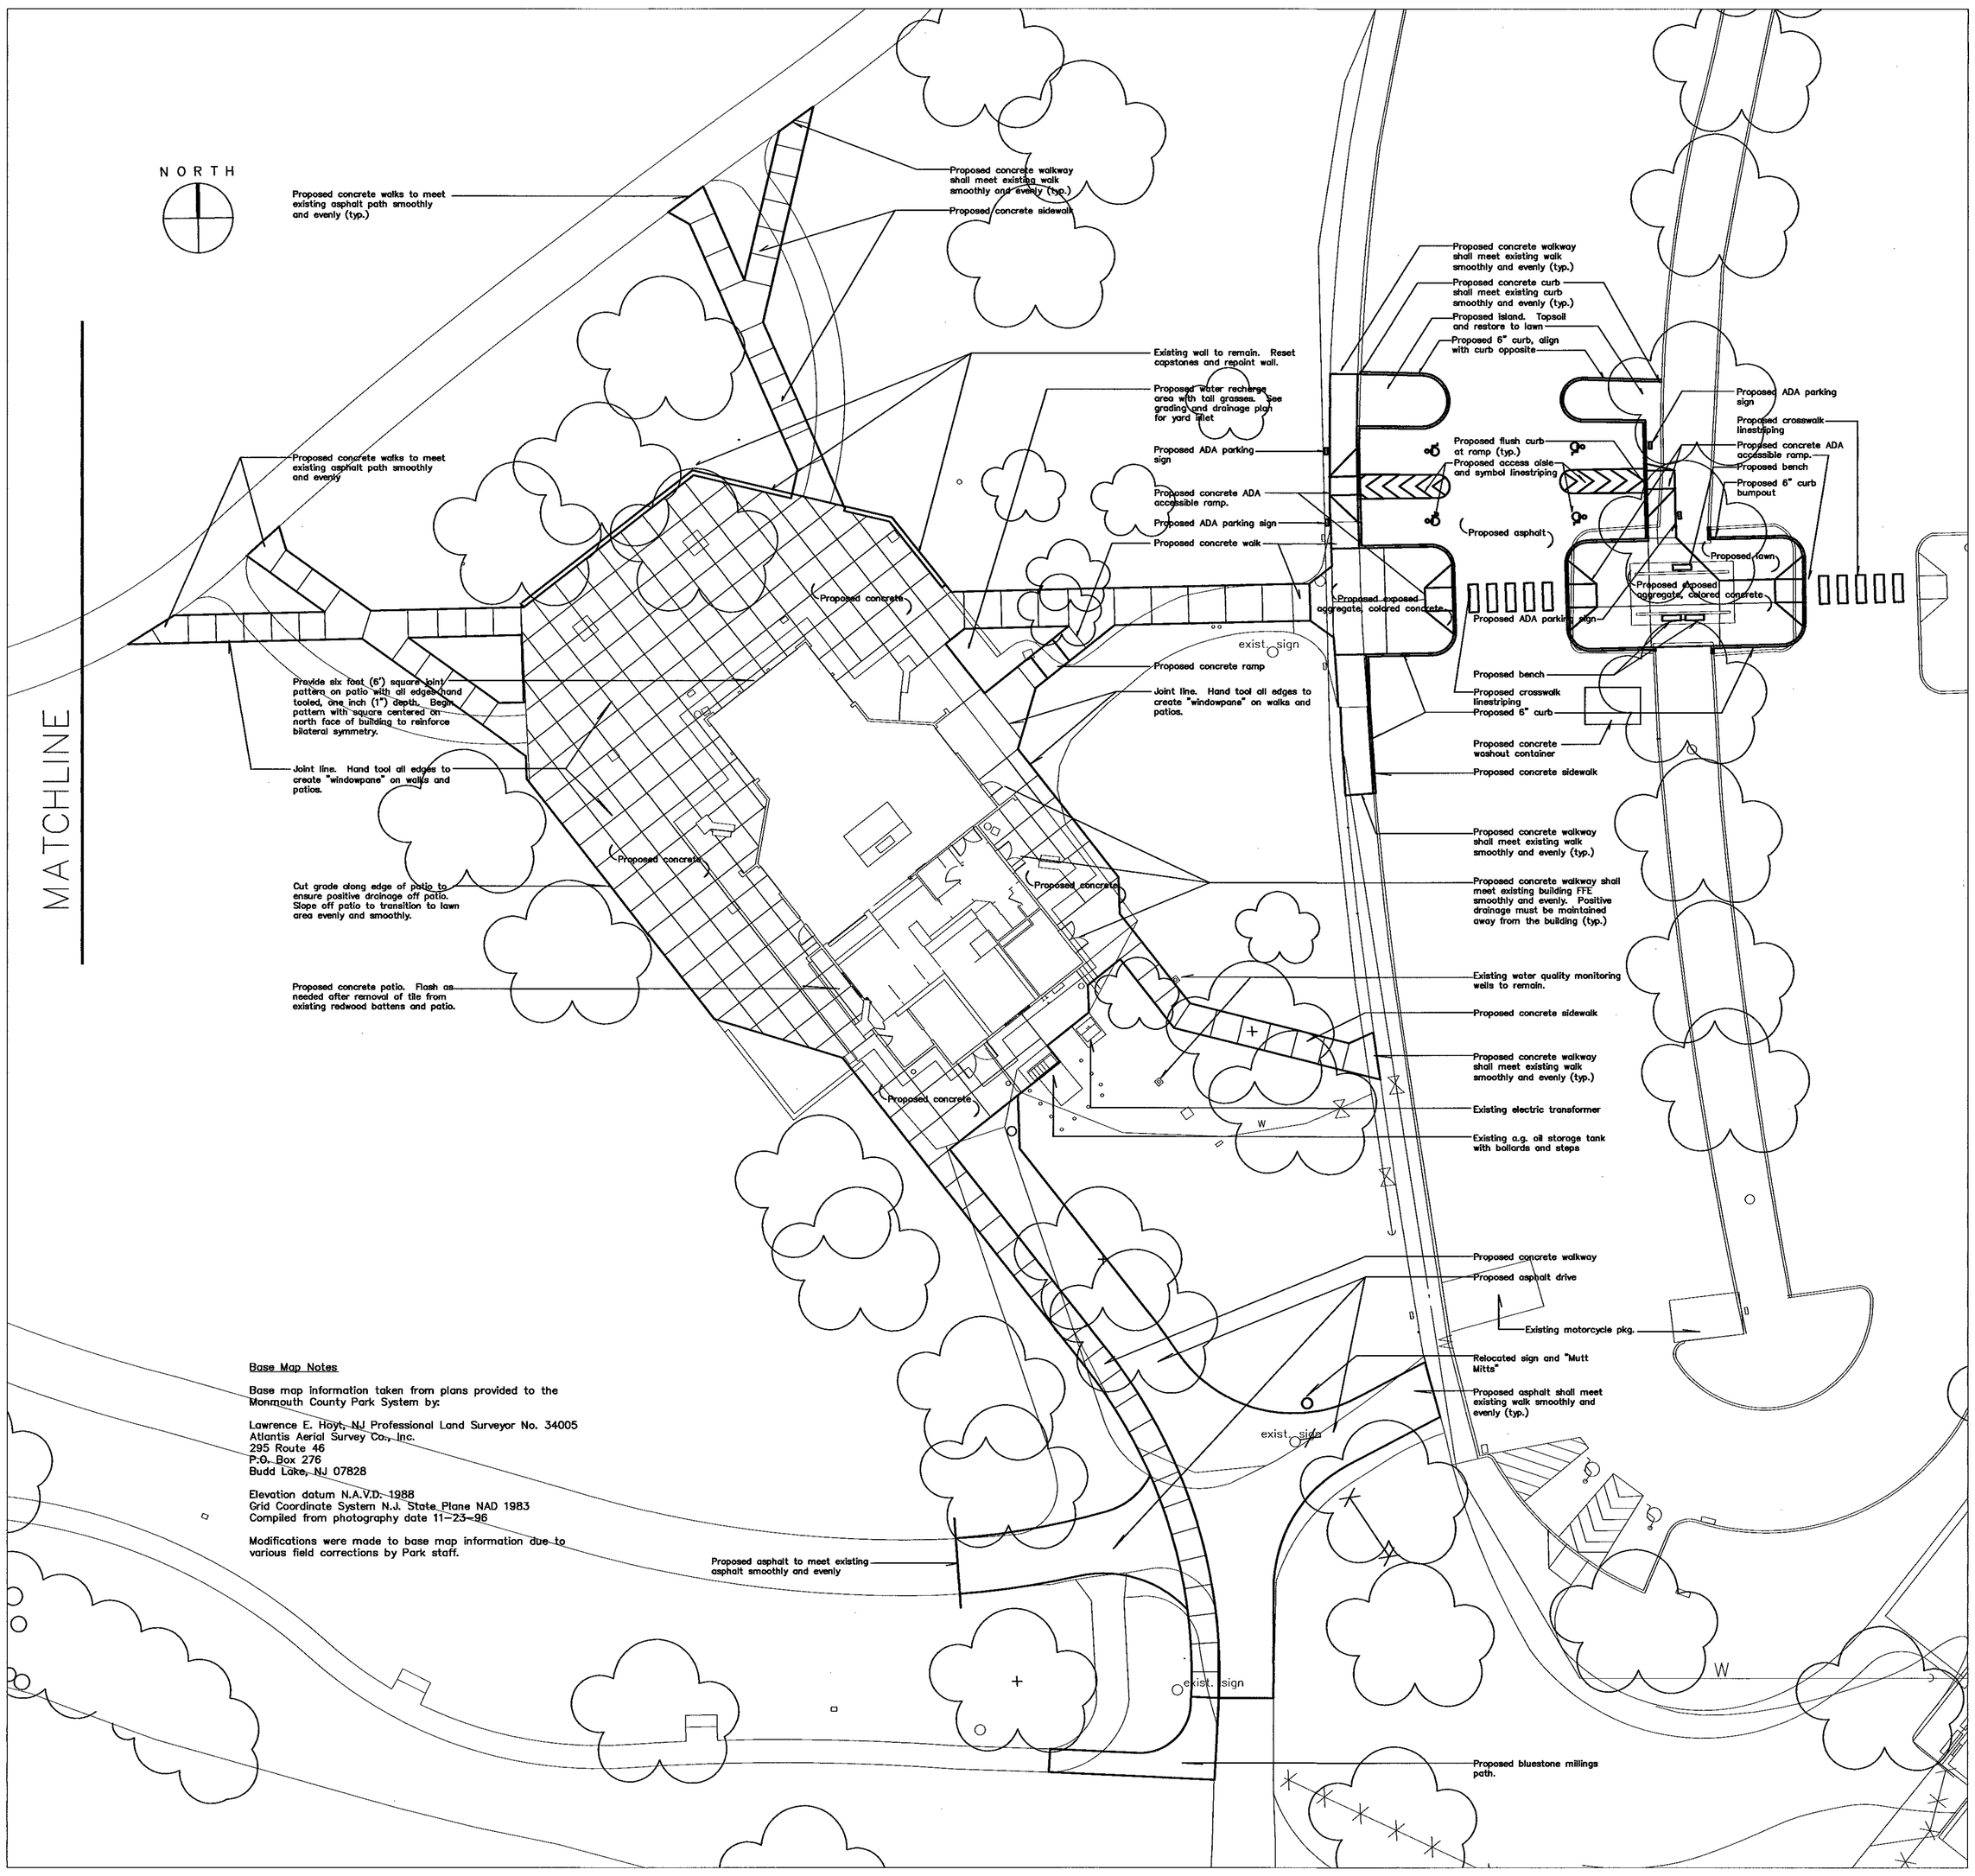

SHEET NO. 2 OF 7

Patio Reconstruction and Parking Lot Improvements – Site Plan

Holmdel Park — Holmdel Twp., NJ

DATE 1-17-14	SCALE 1"=20	PROJECT #	DRAWN LL	CHECKED RLP

MONMOUTH COUNTY PARK SYSTEM
BOARD OF PARK AND RECREATION COMMISSIONERS
805 NEWMAN SPRINGS ROAD
LINCROFT, NEW JERSEY 07738-1965
PHONE (732) 842-4000 FAX (732) 842-3640

Richard L. Pillar, LLA NJ Lic. No 21AS00009100 DATE

REVISION	DATE	CHECKED BY