TOWNSHIP OF FREEHOLD

COUNTY OF MONMOUTH

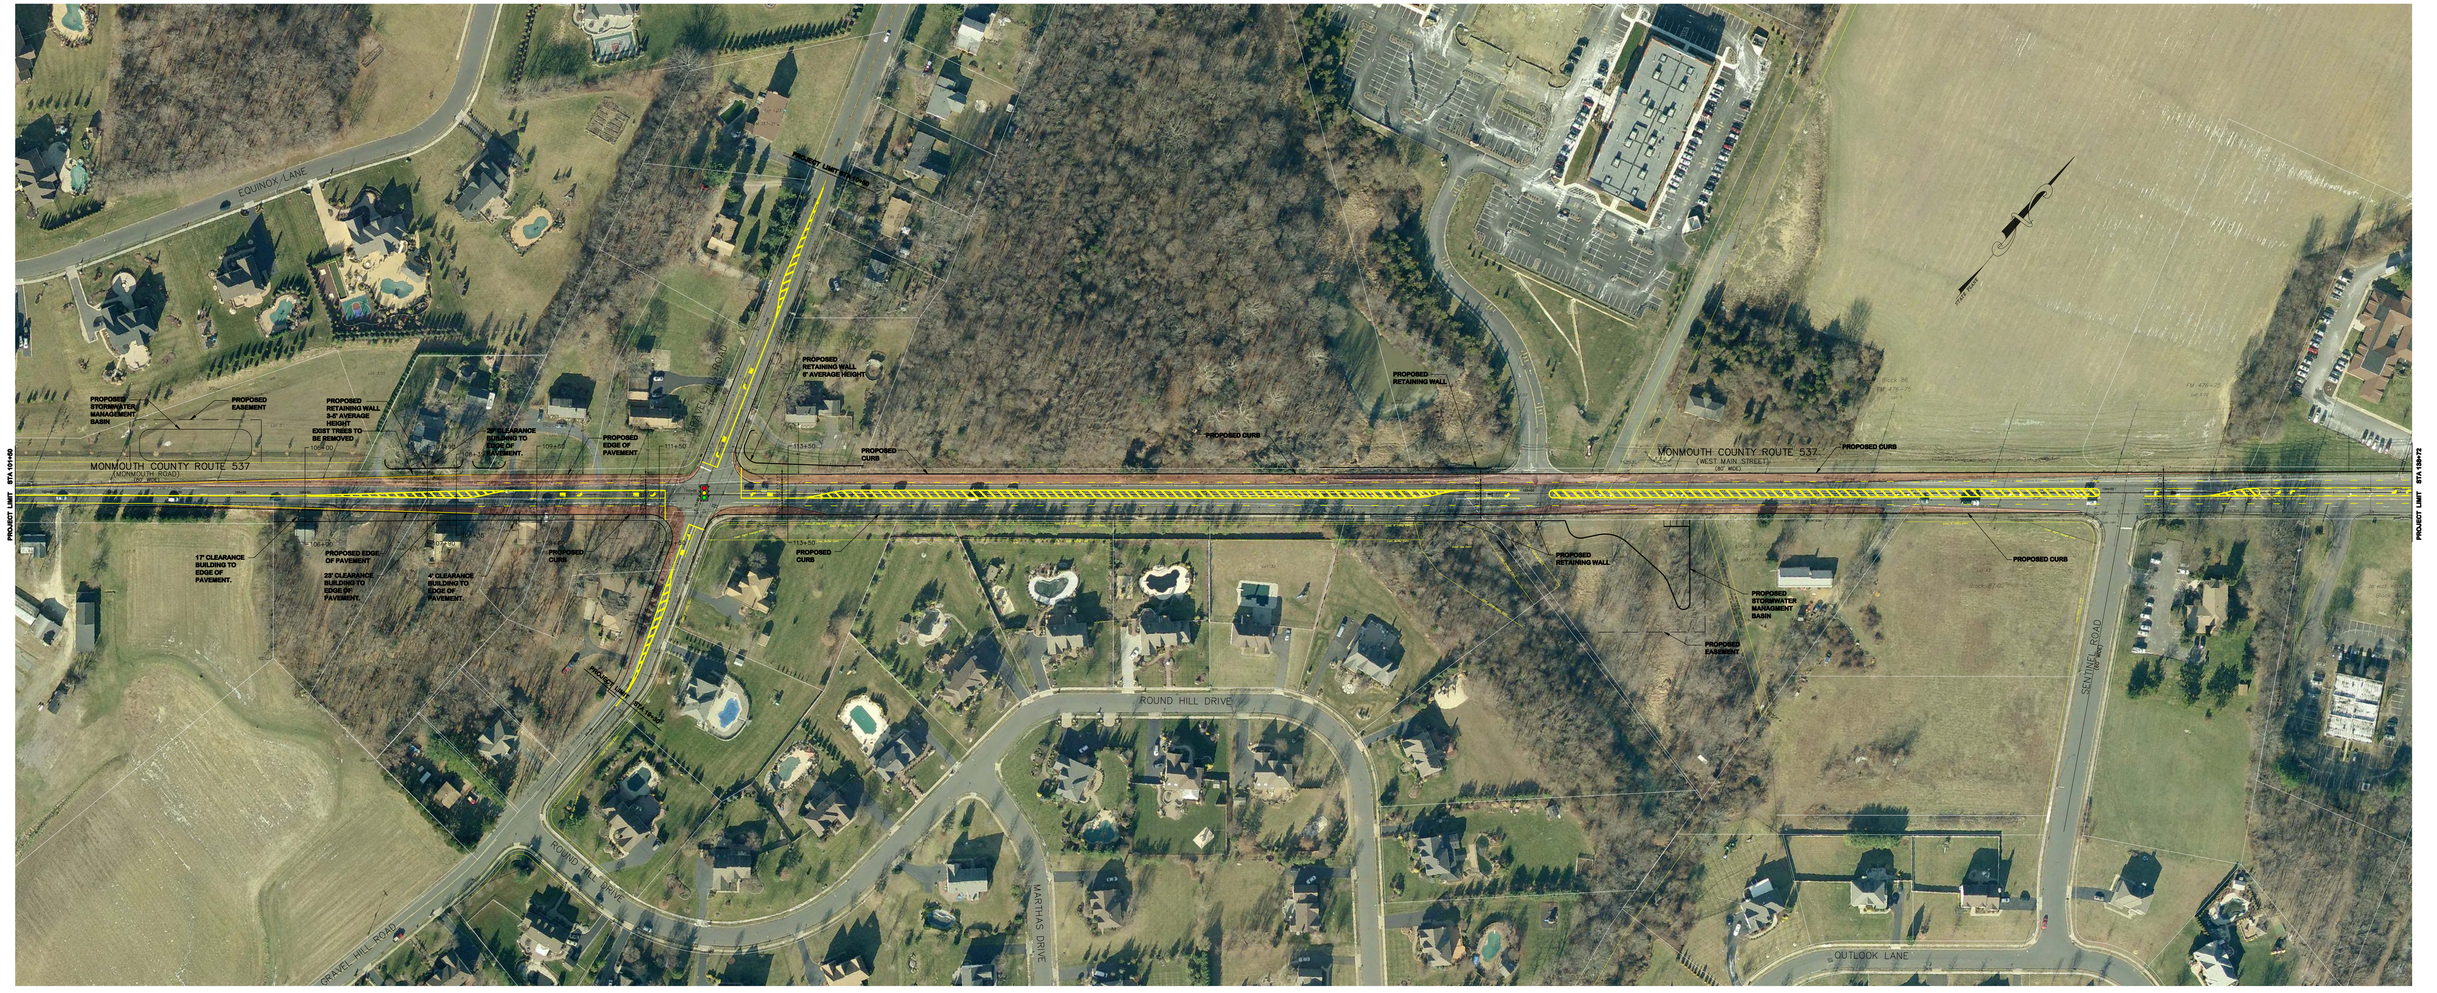


## CONCEPT 1

WIDENING TO THE NORTH AND SOUTH

GRAPHIC SCALE

( IN FEET )
1 inch = 50 ft.

**INTERSECTION IMPROVEMENTS AT**
**COUNTY ROUTE 537 & GRAVEL HILL ROAD**
**FREEHOLD TOWNSHIP, MONMOUTH COUNTY**