TOWNSHIP OF FREEHOLD

COUNTY OF MONMOUTH

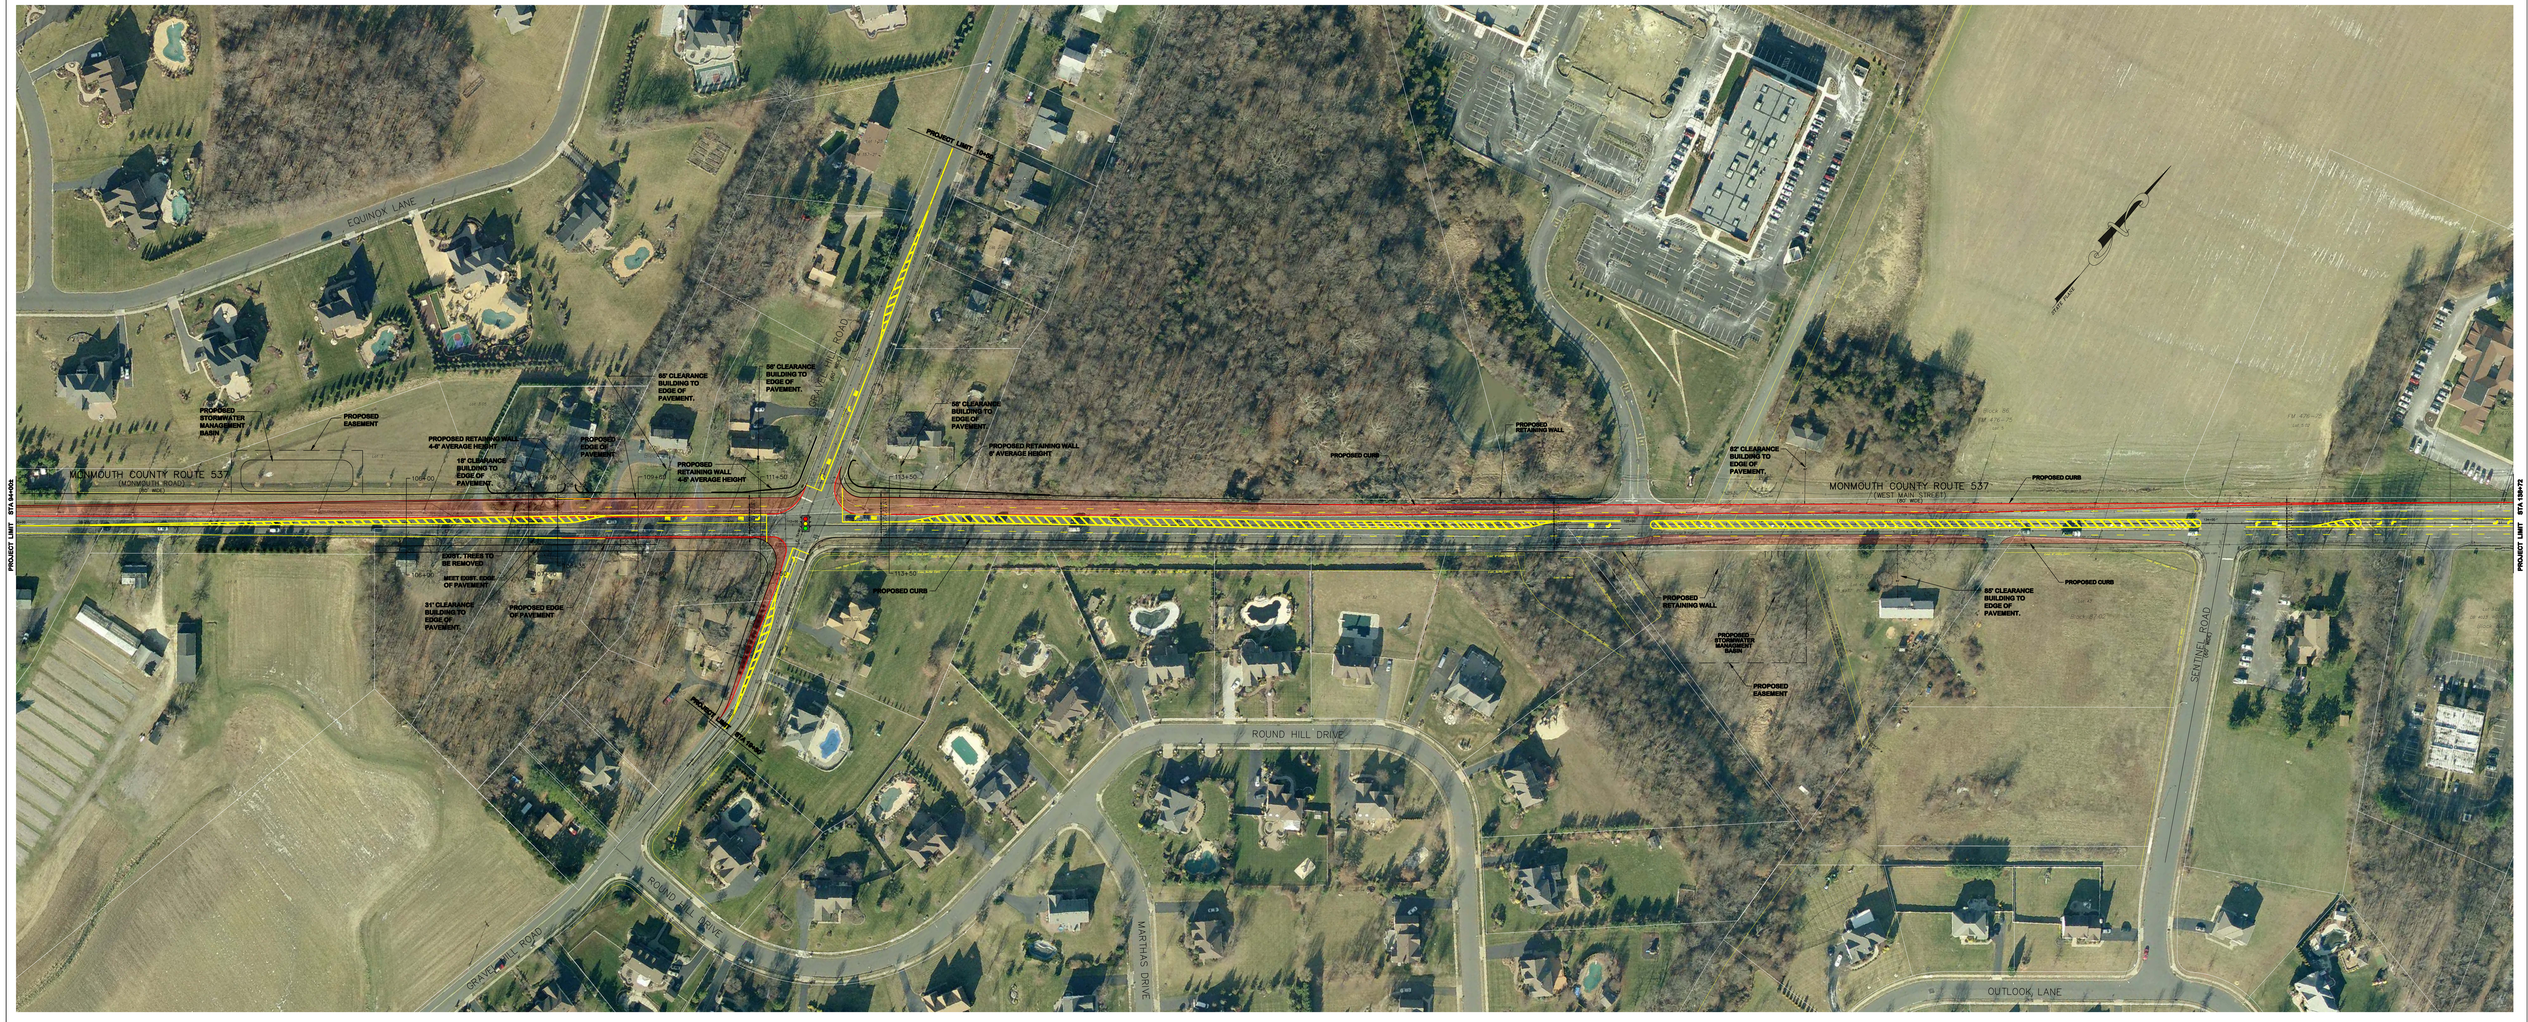

CONCEPT 2

WIDENING TO THE NORTH

GRAPHIC SCALE

0 25 50 100 200

(IN FEET)

1 inch = 50 ft.

INTERSECTION IMPROVEMENTS AT

COUNTY ROUTE 537 & GRAVEL HILL ROAD

FREEHOLD TOWNSHIP, MONMOUTH COUNTY