TOWNSHIP OF FREEHOLD

COUNTY OF MONMOUTH

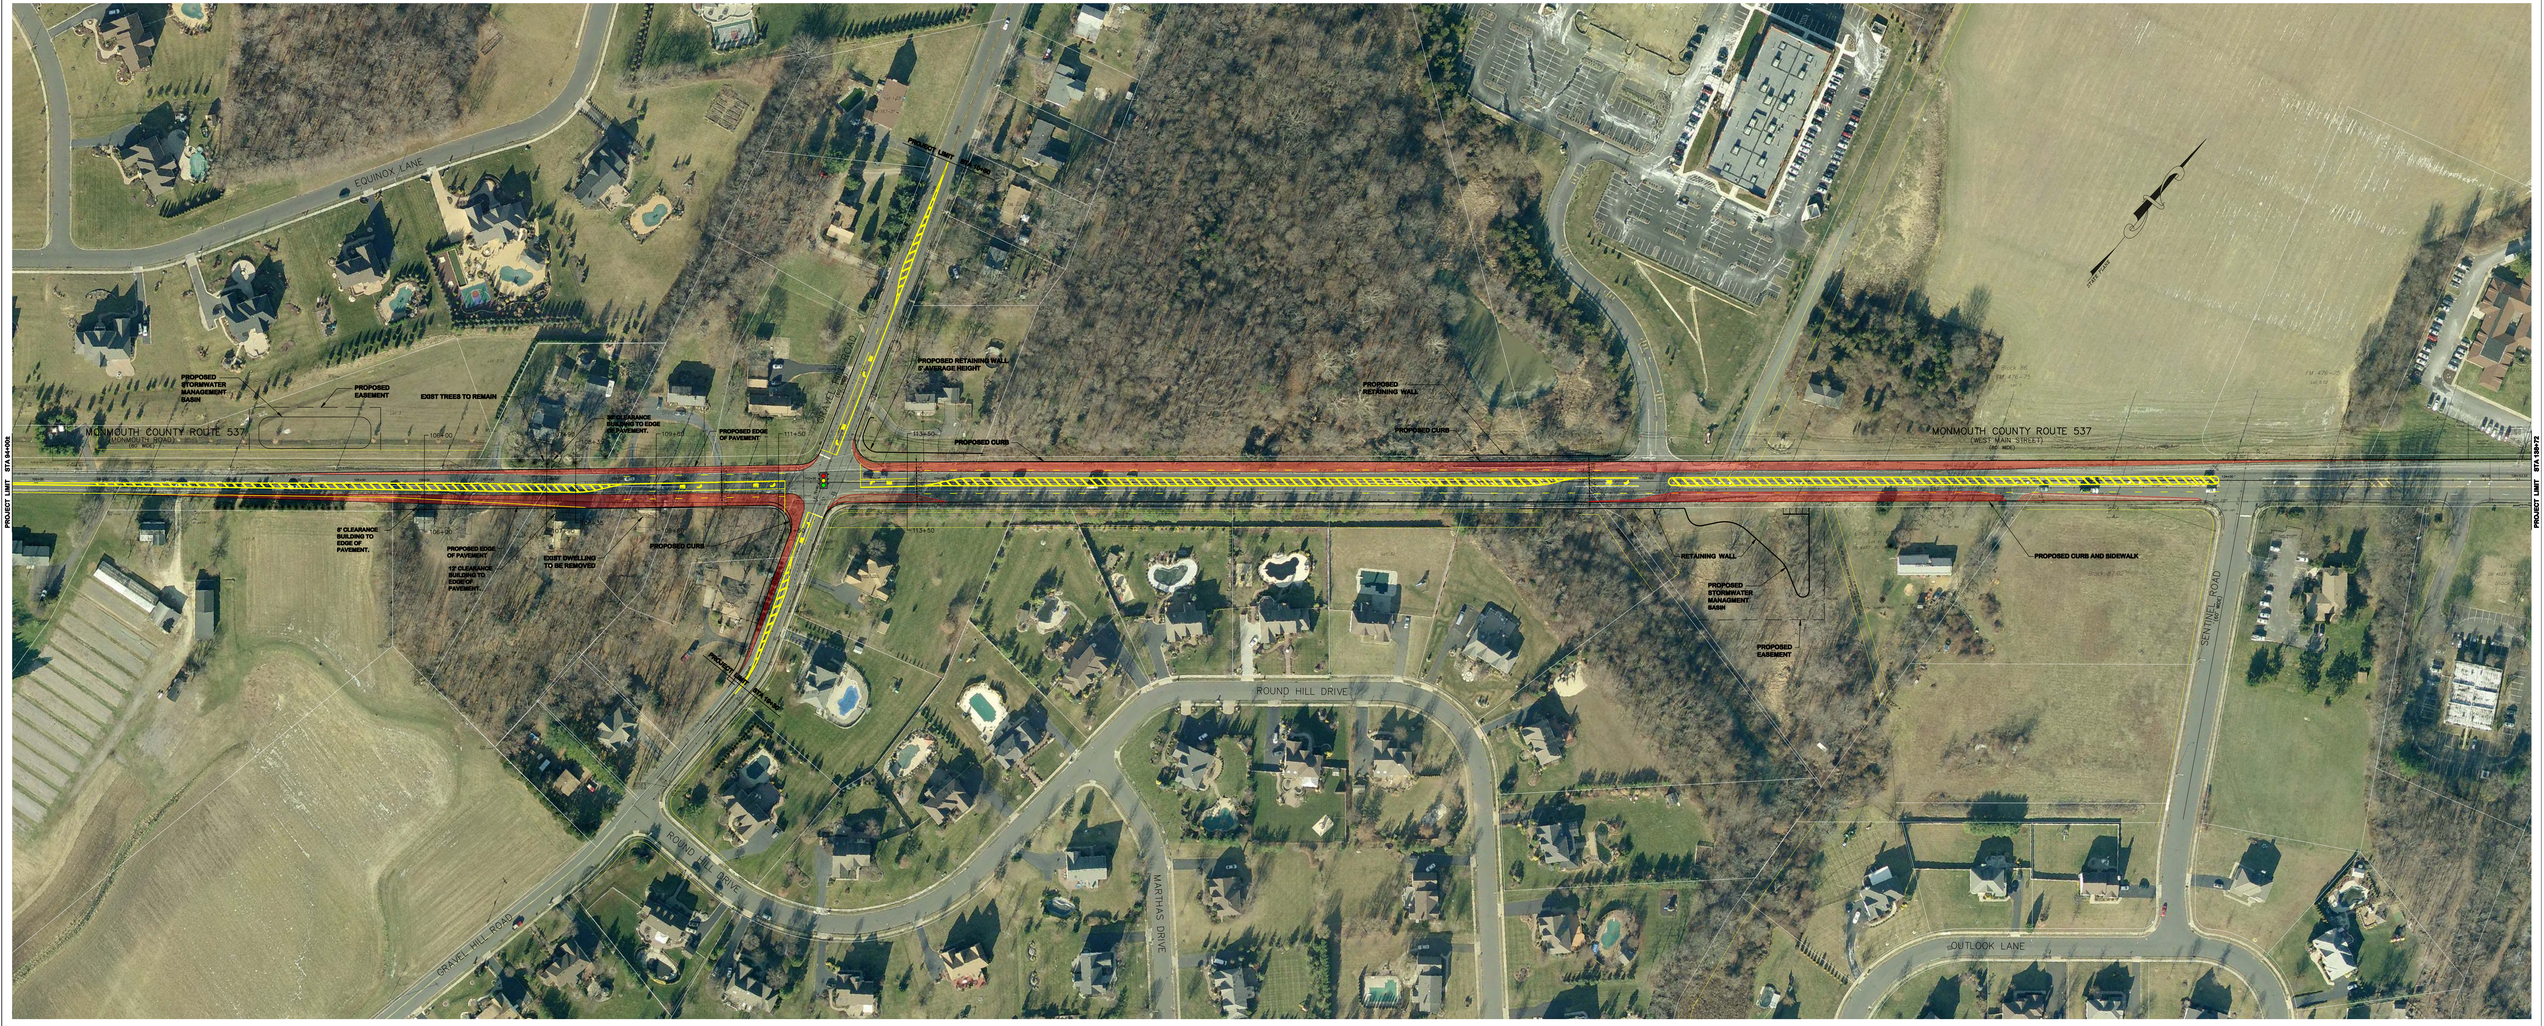

CONCEPT 3
WIDENING TO THE SOUTH

GRAPHIC SCALE
0 25 50 75 100 200
(IN FEET)
1 inch = 50 ft.

INTERSECTION IMPROVEMENTS AT
COUNTY ROUTE 537 & GRAVEL HILL ROAD
FREEHOLD TOWNSHIP, MONMOUTH COUNTY